KENSINGTON MARKET
SAFE STREETS

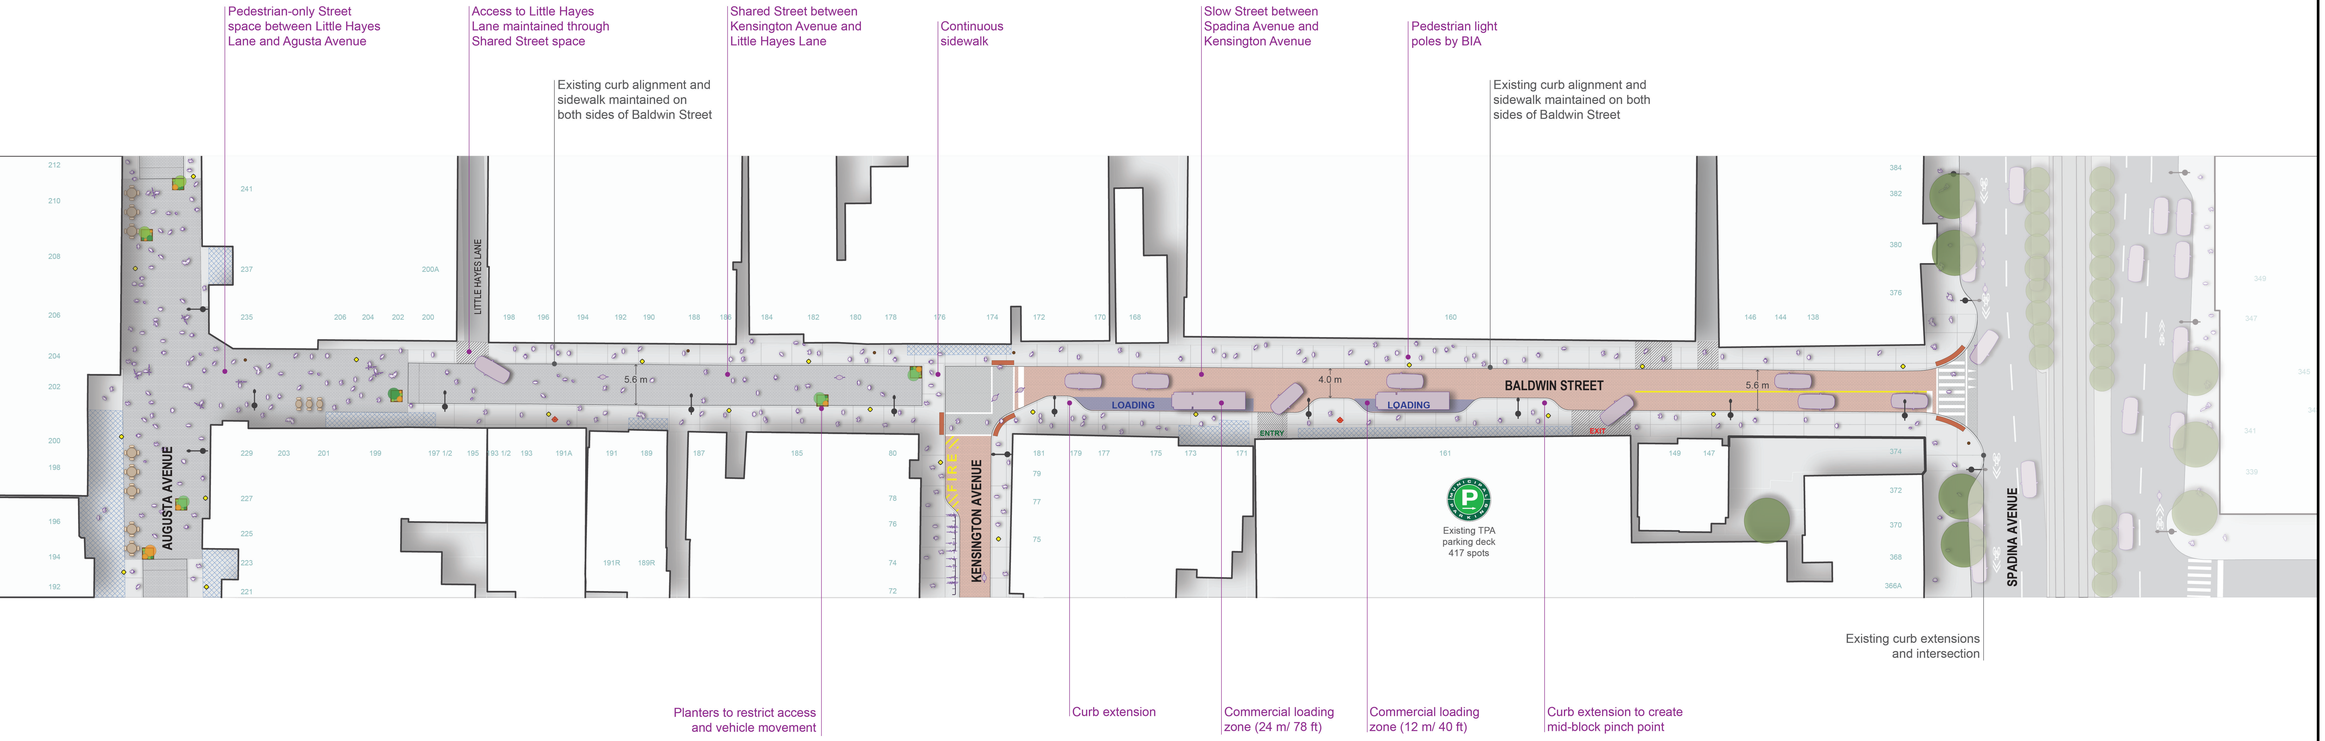

Baldwin Street
Augusta Avenue to Spadina Avenue

LEGEND

- Existing fire hydrant
- Existing light pole
- Existing pole
- Proposed BIA pedestrian light pole
- Existing driveway and laneway accesses
- Occupied building frontage
- Tactile Walking Surface Indicators (TWSI) at crosswalks
- Existing trees

N

- Proposed plan is representative.
- Information on this plan is based on Office Records, and is subject to field verifications.
- Not to Scale

TORONTO