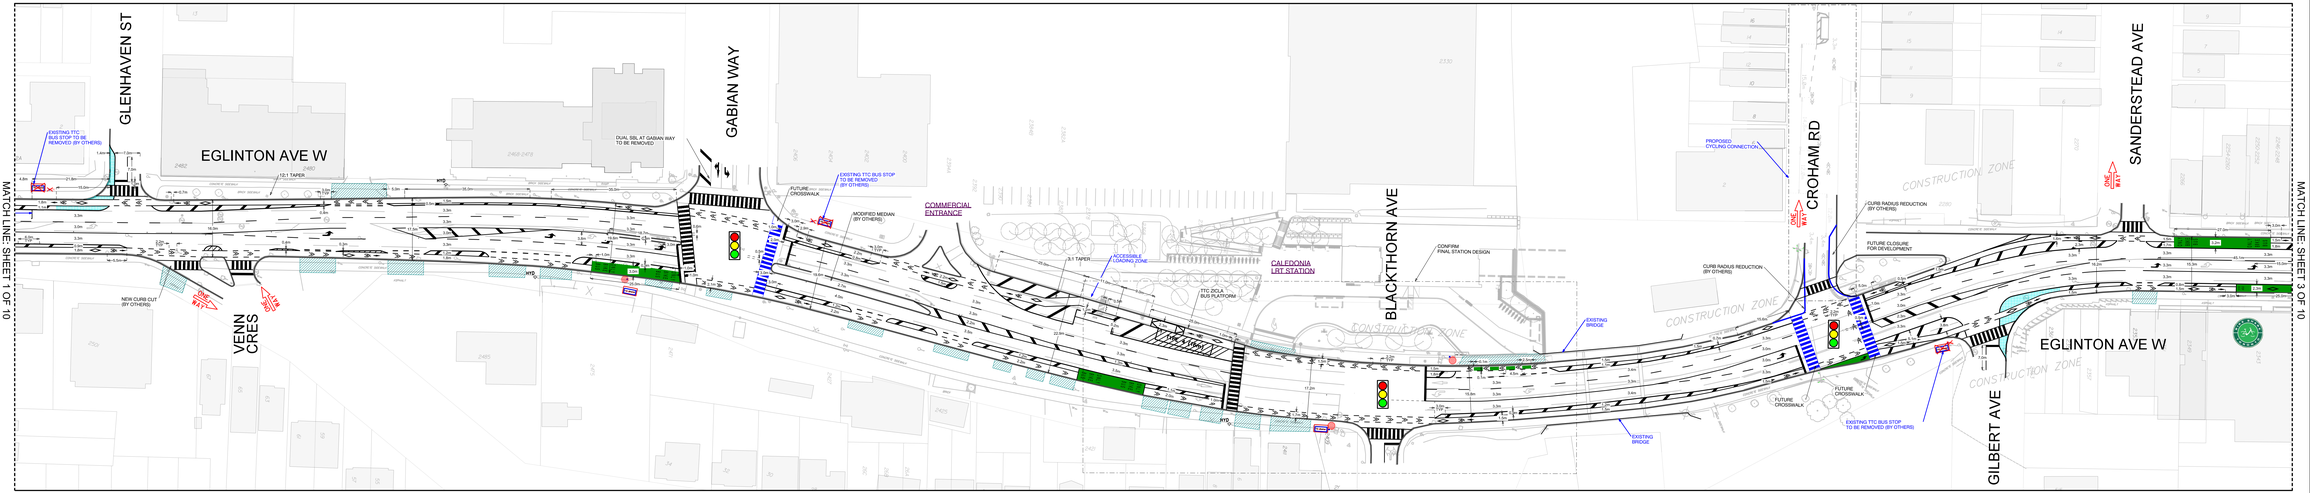

PAVEMENT MARKING LEGEND

- SIGNALIZED INTERSECTION
- MUNICIPAL PARKING LOT
- BIKE SHARE TORONTO STATION
- POSSIBLE CURB EXTENSION OR RECONFIGURATION (TBD)
- CONFLICT ZONE MARKING
- EXISTING DRIVEWAY

DRAFT FOR DISCUSSION

NOTE:

1. INFORMATION ON THIS PLAN IS BASED ON OFFICE RECORDS AND IS SUBJECT TO FIELD VERIFICATION.
2. ALL DIMENSIONS ARE APPROXIMATE.
3. PROPOSED PAVEMENT MARKINGS ARE DEPICTED IN BLACK. EXISTING/PLANNED PAVEMENT MARKINGS ARE DEPICTED IN GREY.

TORONTO Transportation Services Toronto & East York Dist

EGLINTON AVE W
SEGMENT A-2
GLENHAVEN ST TO SANDERSTEAD AVE
FUNCTIONAL DESIGN:
RETROFIT CYCLING

SCALE : 1:500	DRAWN BY : S.O.	CHECKED BY : Z.P.	
DATE DRAWN : JUNE 2023	DRAWING NO. : MAP#2		
FILE PATH :			